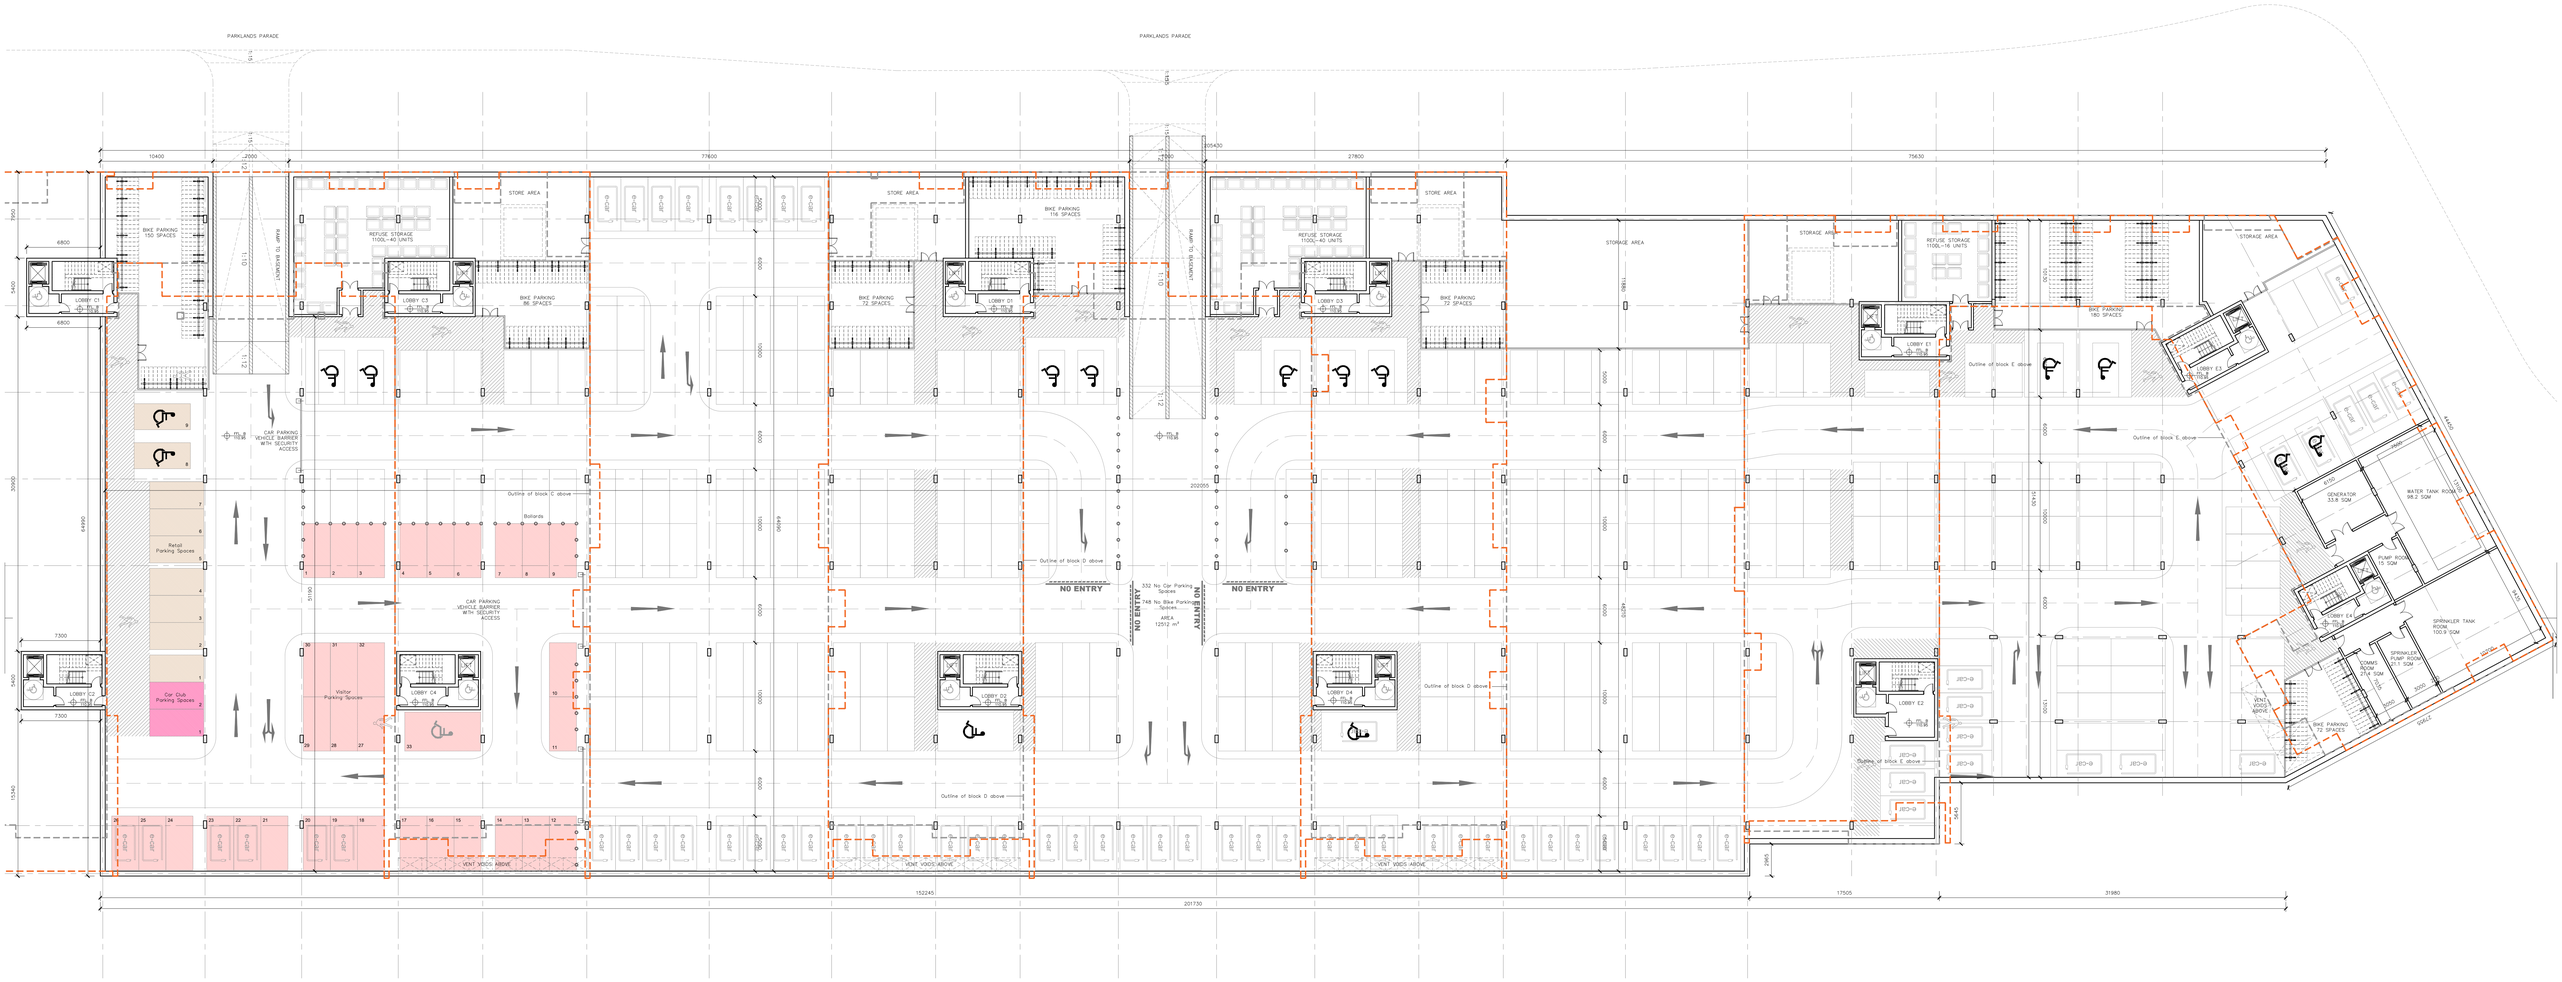

01 Proposed Basement Floor Plan - Blocks C, D, E.
CDE-PA-100 1:200

ISSUED FOR INFORMATION ONLY, NOT FOR CONSTRUCTION

NOTES:

Do not scale from this drawing.

Any discrepancies found on site to be reported to Darmody Architects immediately.

Any discrepancies found on drawings to be reported to Darmody Architects immediately.

Refer to engineers drawings for structural details.

All dimensions sized to blockwork.

Rev.	Description.	Date.	Initials.

NOTE:
ALL DARMODY ARCHITECTURE DRAWINGS TO BE READ IN CONJUNCTION WITH DBFL AND CSR DRAWINGS, REPORTS AND SPECIFICATIONS.

XREF'S
CAD REF.

DRAWING KEY

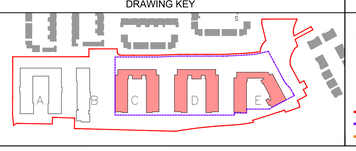

SCALE BAR

0 10 20m

Delineates Site Boundary
Area of Subject Application
Outline of Permitted Blocks C, D & E

DRAWING KEY

NORTH POINT

N
W
E
S

■ creative innovative flexible

PROFESSIONAL INSTITUTE OF THE ARCHITECTURAL TECHNOLOGY
PITAI
REGISTERED

darmody architecture

91 Townsend Street, Dublin 2
353 1 672 9907
info@darmodyarchitecture.com
darmodyarchitecture.com

Rev. No.	Scale	Date	Drn. By	Chkd. By	Issue
	1:200@ A0	2023/11/27	Adam Brzostek	Tim Darmody	INFORMATION

Project.
Modifications to Parklands Pointe Apartments SHD ABP-305563-19
Fortunestown Lane & Parklands Parade, Saggart, Co.Dublin.

Title.
Proposed Basement Floor Plan
Blocks C, D, E.

Client.
Greenacre Residential DAC

Dwg. No.
CDE-PA-100

Job No.
23040-1