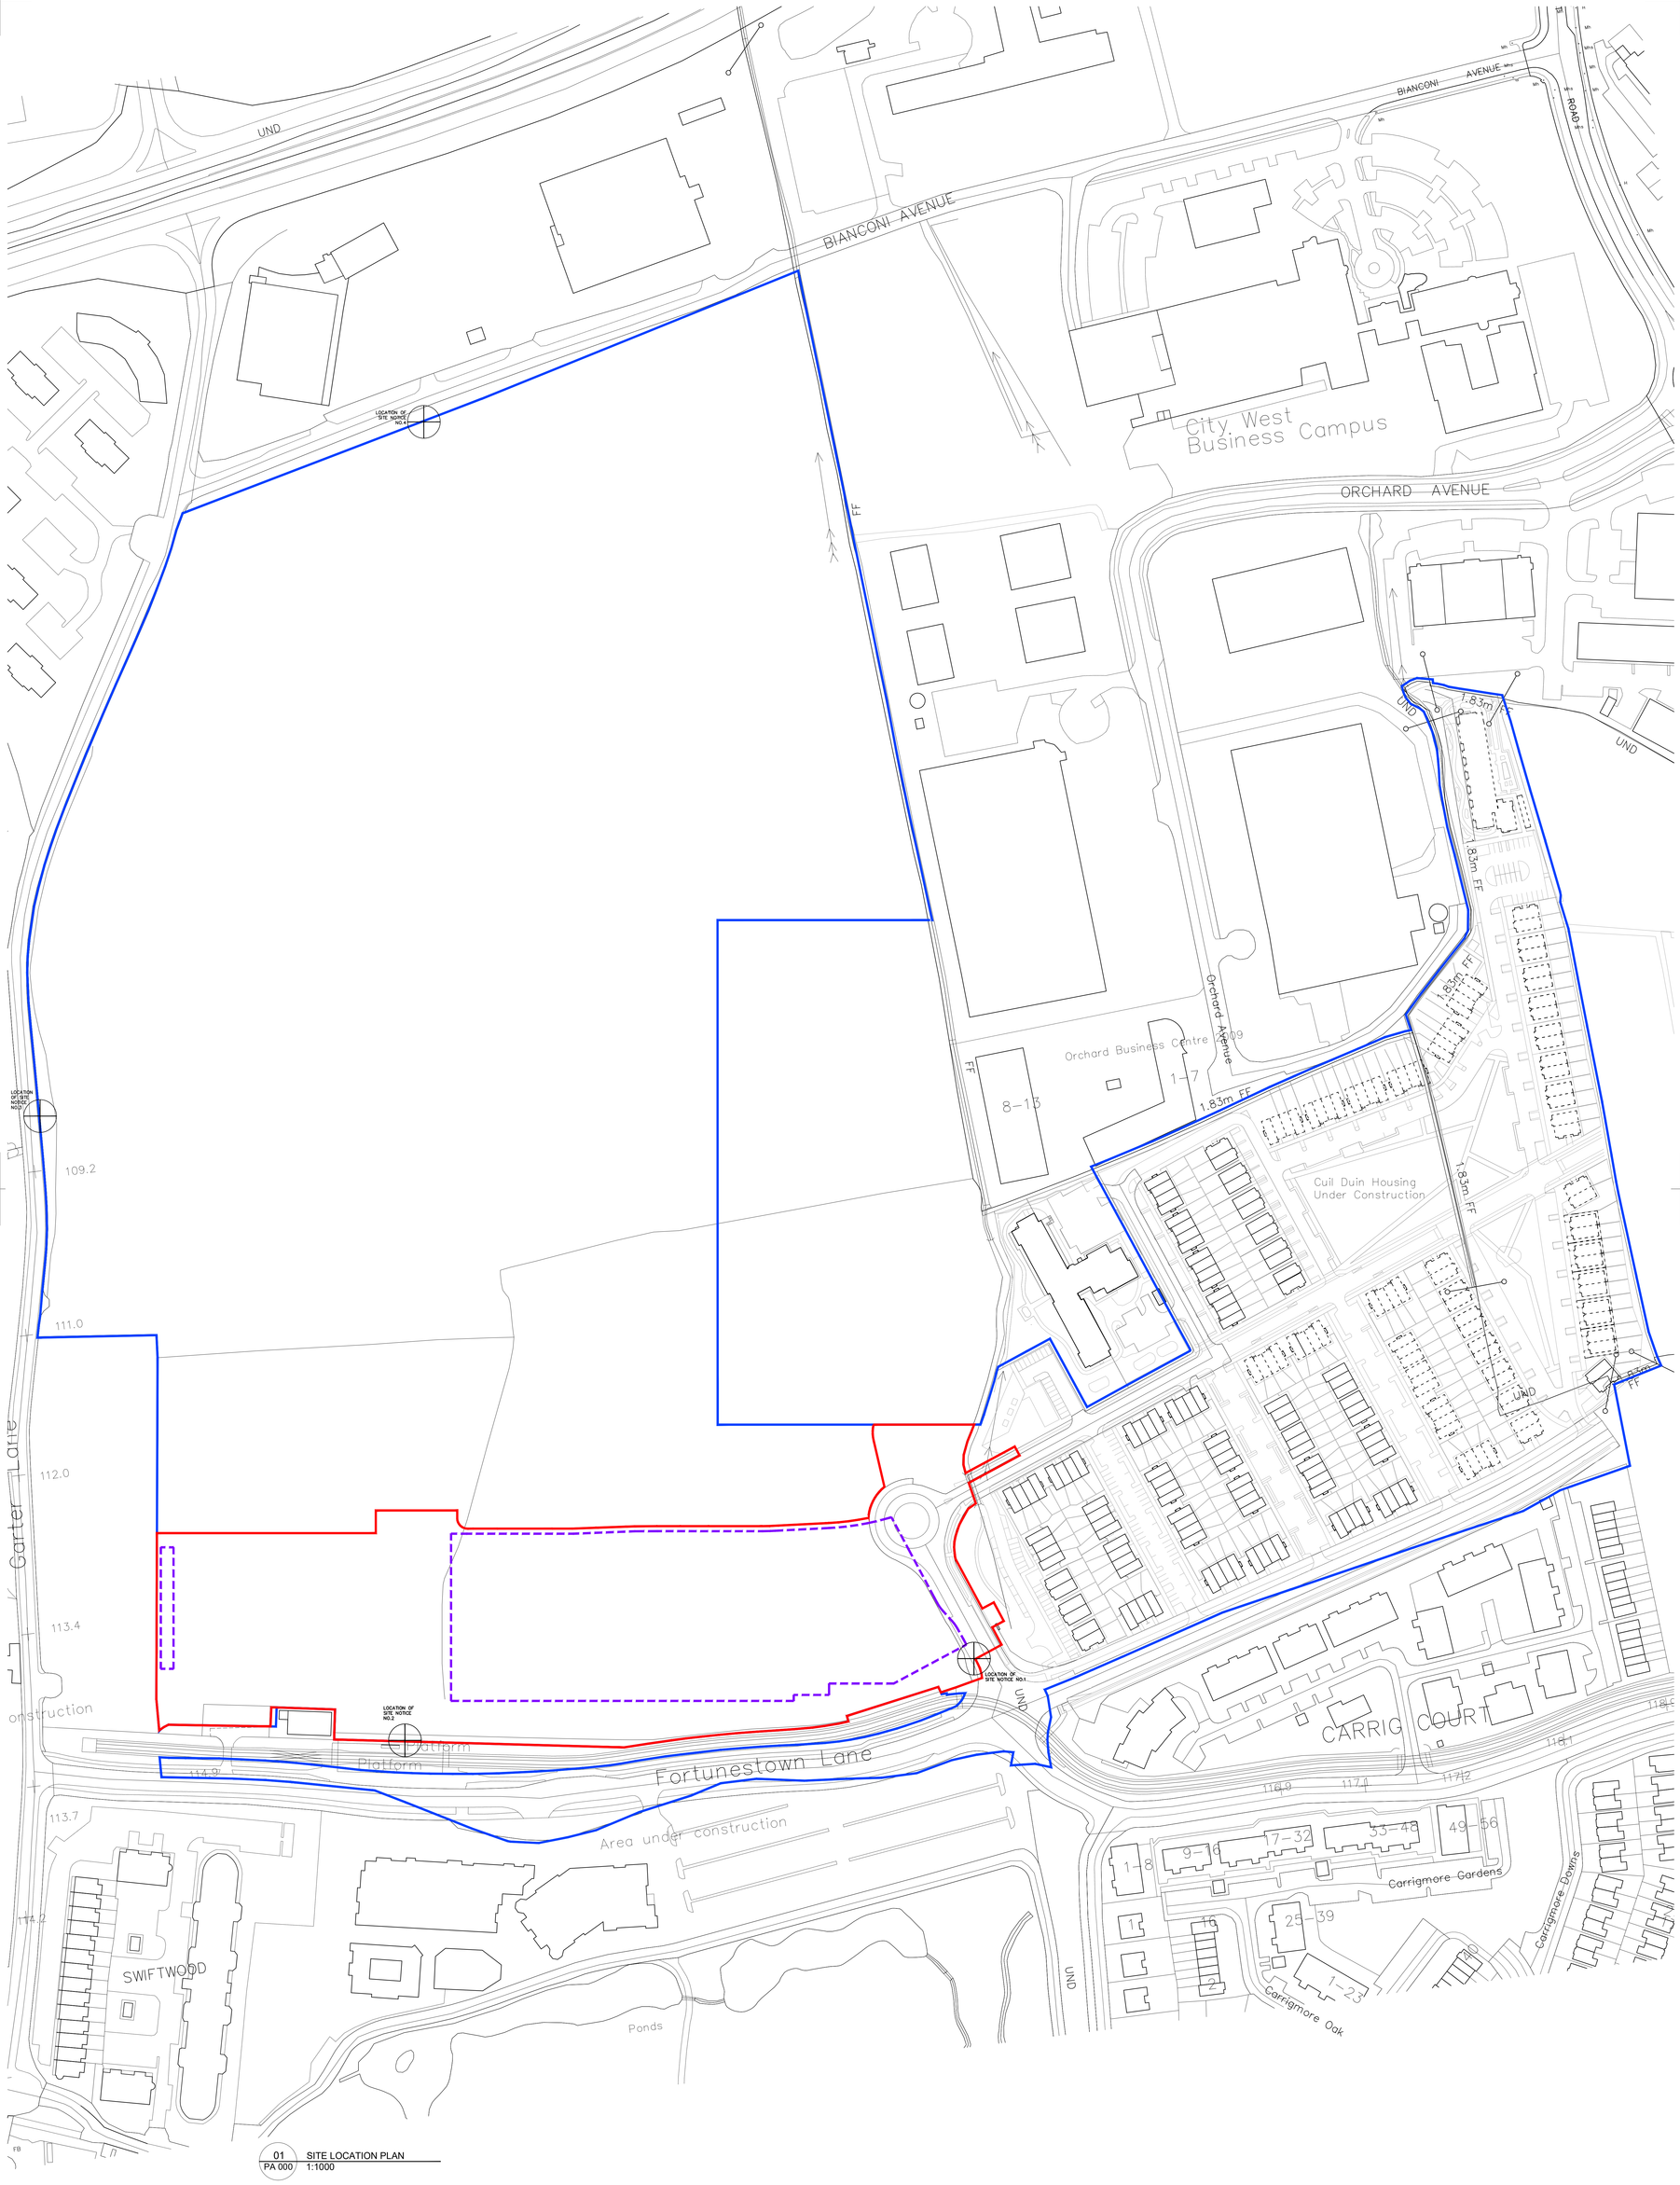

01 PA 000 SITE LOCATION PLAN 1:1000

ISSUED FOR PLANNING ONLY, NOT FOR CONSTRUCTION

NOTES:

Do not scale from this drawing.

Any discrepancies found on site to be reported to Darmody Architects immediately.

Any discrepancies found on drawings to be reported to Darmody Architects immediately.

Refer to engineers drawings for structural details.

All dimensions sized to blockwork.

Rev.	Description.	Date.	Initials.

ORDNANCE SURVEY IRELAND LICENCE NO. AR0050524
MAP SERIES 1:1000 SHEET NO.S 3388-25, 3389-07
MAP SERIES 1:2500 SHEET NO.S 3388-B, 3388-D, 3389-A, 3389-C
All levels are to (OSI) Ordnance Malin Head Vertical Datum in metres.
NOTE: ALL DRAWINGS TO BE READ IN CONJUNCTION WITH DBFL CONSULTING ENGINEERS & CUNNANE STRATTON REYNOLDS LANDSCAPE ARCHITECTS DRAWINGS & SPECIFICATIONS.

XREF'S
CAD REF.

DRAWING KEY

- Delineates Site Boundary
- Delineates Area within Applicants Ownership
- Wayleave
- Location of Site Notice
- Area of Subject Application

SCALE BAR

0 50 100

DRAWING KEY

NORTH POINT

N W E S

creative innovative flexible

darmody architecture

91 Townsend Street, Dublin 2
353 1 672 9907
info@darmodyarchitecture.com
darmodyarchitecture.com

Rev. No.	Scale	Date	Drn. By	Chkd. By	Issue
	1:1000 @ A0	10/07/2023	Adam Brzostek	Tim Darmody	PLANNING

Project.
Modifications to Parklands Pointe Apartments SHD ABP-305563-19
Fortunestown Lane,Saggart, Co.Dublin.

Title.
SITE LOCATION PLAN

Client.
Greenacres Residential DAC

Dwg. No. PA 000

Job No. 23040-1